POLE MOUNTING

400Watt Low Level LED Sports Area Light

A guide only - seek advice from structural engineer.

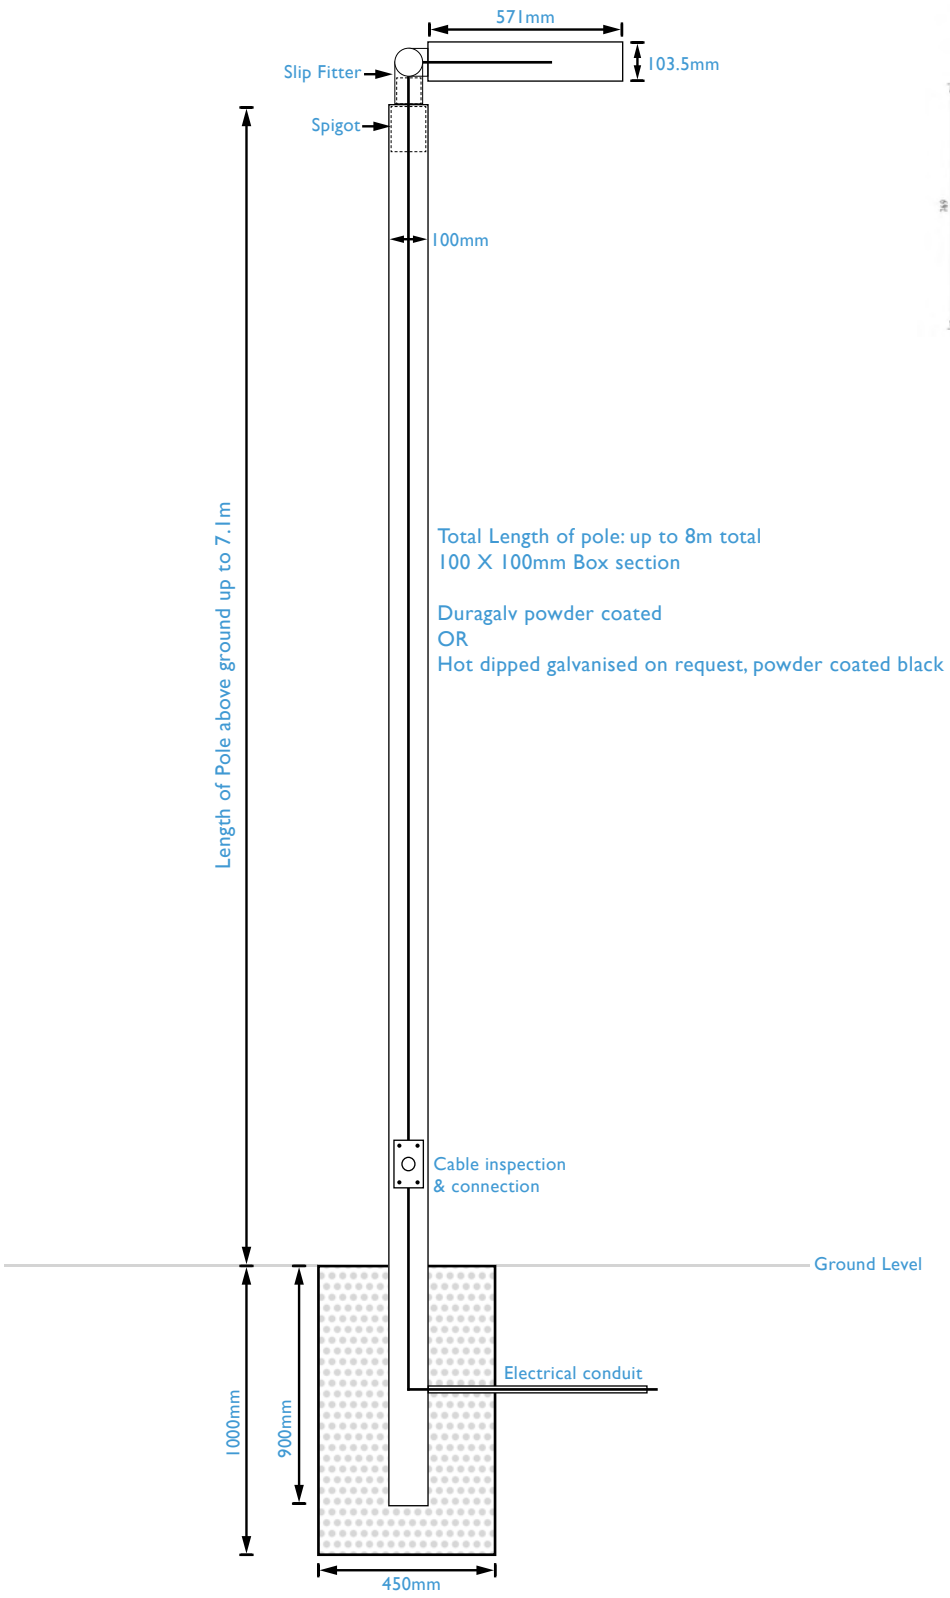

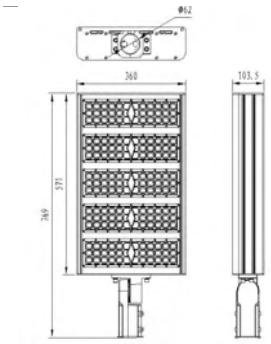

Direct burial poles
NOT TO SCALE

Pole only